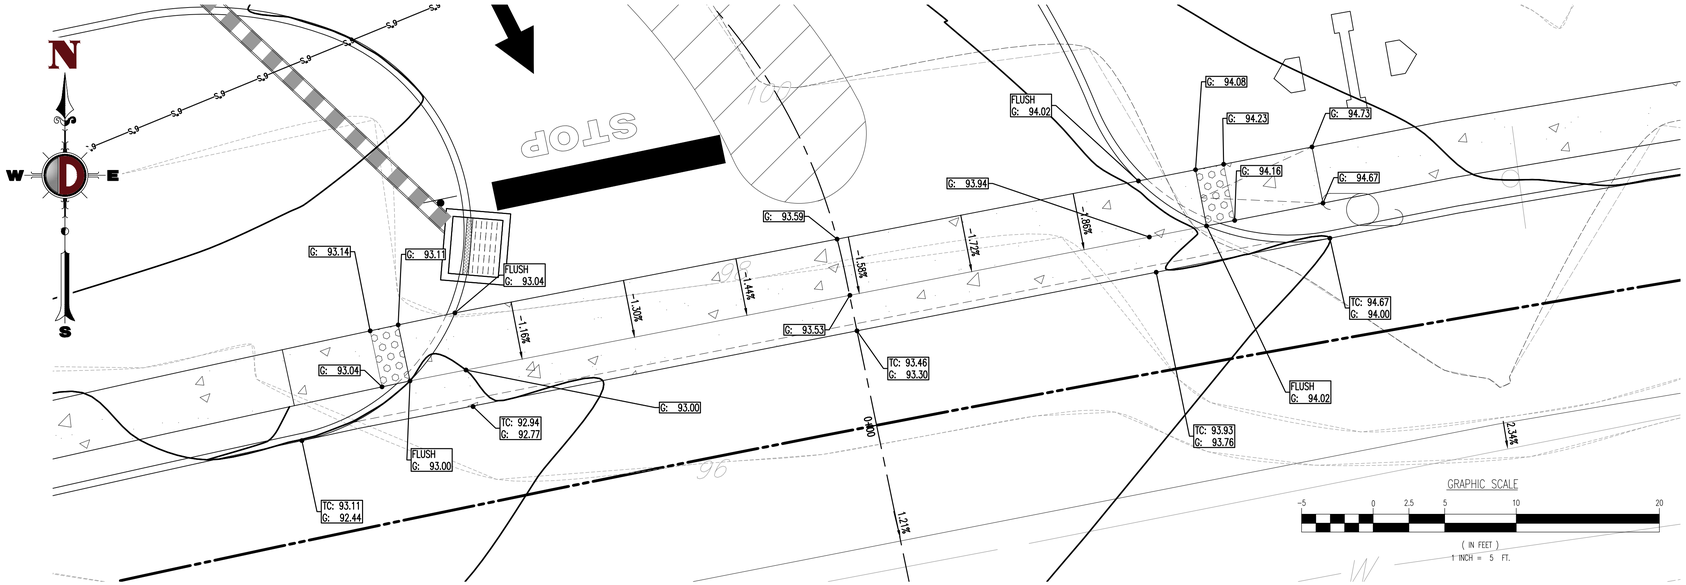

ADA CROSSWALK AT DRIVEWAY OF ASSISTED LIVING FACILITY

SCALE: 1" = 5'

PROFILE VIEW OF ENTRANCE
HORIZONTAL SCALE: 1"=10'
VERTICAL SCALE: 1"=1'

OLD TAPPAN ROAD DRIVEWAY PLAN

SCALE: 1" = 10'

HORIZONTAL SCALE
-10 0 5 10 20 40
(IN FEET)
1 INCH = 10 FT.

VERTICAL SCALE
-1 0 0.5 1 2 4
(IN FEET)
1 INCH = 1 FT.

DYNAMIC ENGINEERING CONSULTANTS, PC
SURVEY • TRAFFIC

REV.	DATE	COMMENTS	BY
10	09/26/22	REVISED PER ENGINEERING COMMENTS	GL/JD
9	08/30/22	REVISED PER BOROUGH COMMENTS	JD
8	07/11/22	REVISED PER BOROUGH COMMENTS	GL
7	06/15/22	REVISED PER COUNTY COMMENTS	GL
6	05/02/22	REVISED PER BOROUGH & SCD COMMENTS	GL
5	03/16/22	NEW REV PER BOROUGH COMMENTS	JD
4	02/01/22	REVISED PER SCD COMMENTS	JD
3	12/20/21	REVISED PER UPDATED LAYOUT	MS
2	09/10/21	REVISED PER SCD & COUNTY COMMENTS	GL
1	07/29/21	REVISED PER SCD & COUNTY COMMENTS	GL

THIS PLAN SET IS FOR PERMITTING PURPOSES ONLY AND MAY NOT BE USED FOR CONSTRUCTION

DRAWN BY: KHC
DESIGNED BY: KHC/DRL
CHECKED BY: DTS
CHECKED BY: _

PROJECT: **CSH OLD TAPPAN, LLC**
PROPOSED ASSISTED LIVING FACILITY
BLOCK 1606, LOT 3
244 OLD TAPPAN ROAD
BOROUGH OF OLD TAPPAN, BERGEN COUNTY, NEW JERSEY

811 Know what's below. Call before you dig.
PROTECT YOURSELF
ALL STATES REQUIRE NOTIFICATION OF EXCAVATORS, DESIGNERS, OR ANY PERSON PREPARING TO DISTURB THE EARTH'S SURFACE ANYWHERE IN ANY STATE
FOR STATE SPECIFIC DIRECT PHONE NUMBERS VISIT: WWW.CALL811.COM

DYNAMIC ENGINEERING
LAND DEVELOPMENT CONSULTING • PERMITTING
GEOTECHNICAL • ENVIRONMENTAL
TRAFFIC • SURVEY • PLANNING & ZONING
245 Main Street, Suite 110
Chester, NJ 07930
T: 908.879.9229 | F: 908.879.0222
Offices conveniently located at:
Lake Como, New Jersey • T: 732.974.0198
Chester, New Jersey • T: 908.879.9229
Neptune, New Jersey • T: 973.733.7220
Toms River, New Jersey • T: 732.974.0198
Newtown, Pennsylvania • T: 267.685.0276
Philadelphia, Pennsylvania • T: 215.233.4888
Aiken, Texas • T: 972.334.2100
Brushton, Texas • T: 281.799.4400
Austin, Texas • T: 512.646.9442
Delray Beach, Florida • T: 561.921.8570
www.dynamicec.com

DANIEL T. SEHNAL
PROFESSIONAL ENGINEER
NEW JERSEY LICENSE No. 53572

JOSEPH G. JAWORSKI
PROFESSIONAL ENGINEER
NEW JERSEY LICENSE No. 36618

TITLE: ADA RAMP & DRIVEWAY PROFILE EXHIBIT

SCALE: (H) AS (V) SHOWN
DATE: 05/18/2021
PROJECT No: 1423-99-006

SHEET No: 20 OF 20
Rev. #: 10

Plotted: 09/30/22 – 1:32 PM, By: jdemartinis
File: P:\DEC/PC PROJECTS\1423 Capitol Seniors Housing\99-006 Old Tappan\Dwg\Site Plans\D1423990065HDA10.dwg, ----> 20 ADA RAMP & DRIVEWAY PROFILE EXHIBIT

COPYRIGHT © 2022 – DYNAMIC ENGINEERING CONSULTANTS, PC – ALL RIGHTS RESERVED