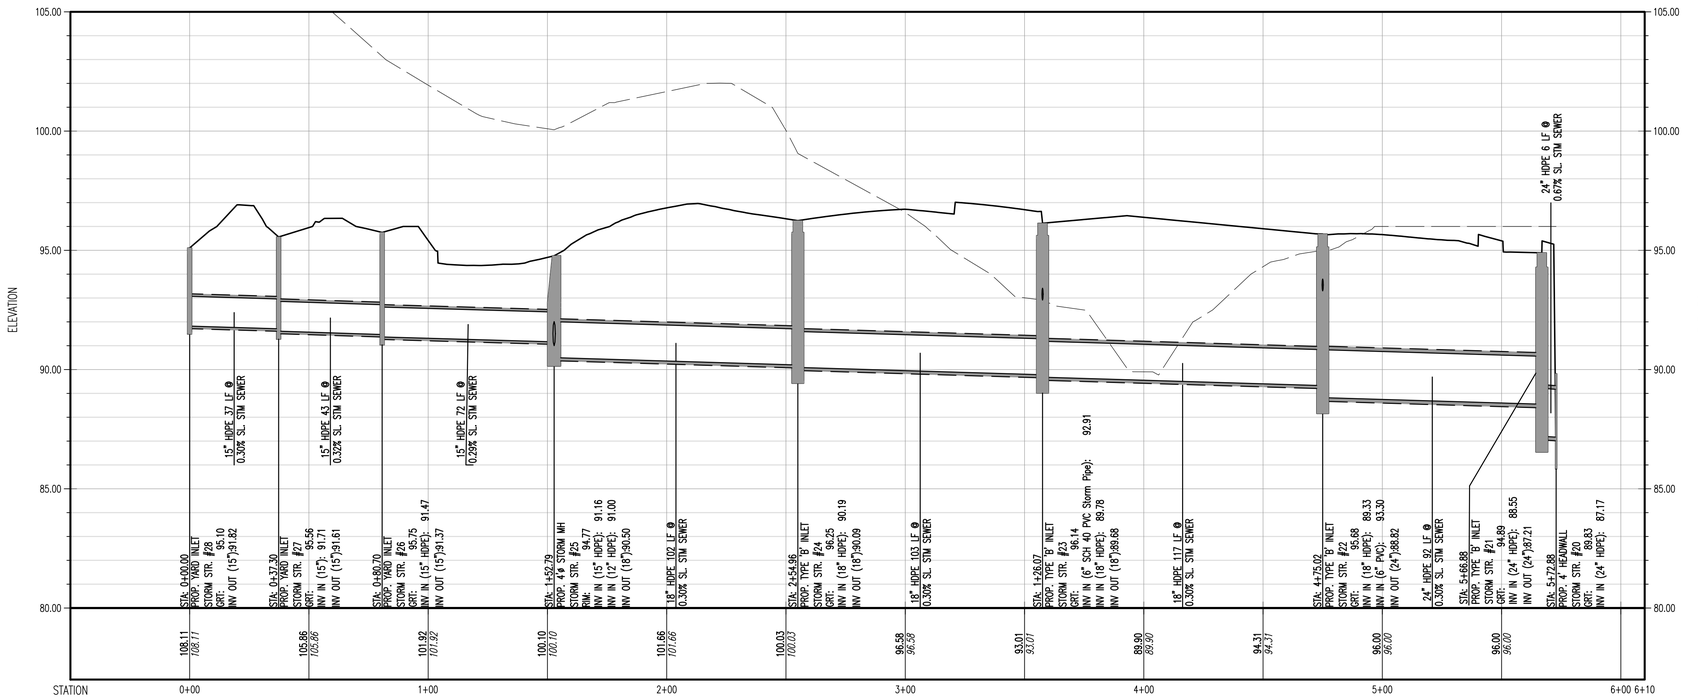

PROFILE VIEW OF STR. 28 TO STR. 20
HORIZONTAL SCALE: 1"=30'
VERTICAL SCALE: 1"=3'

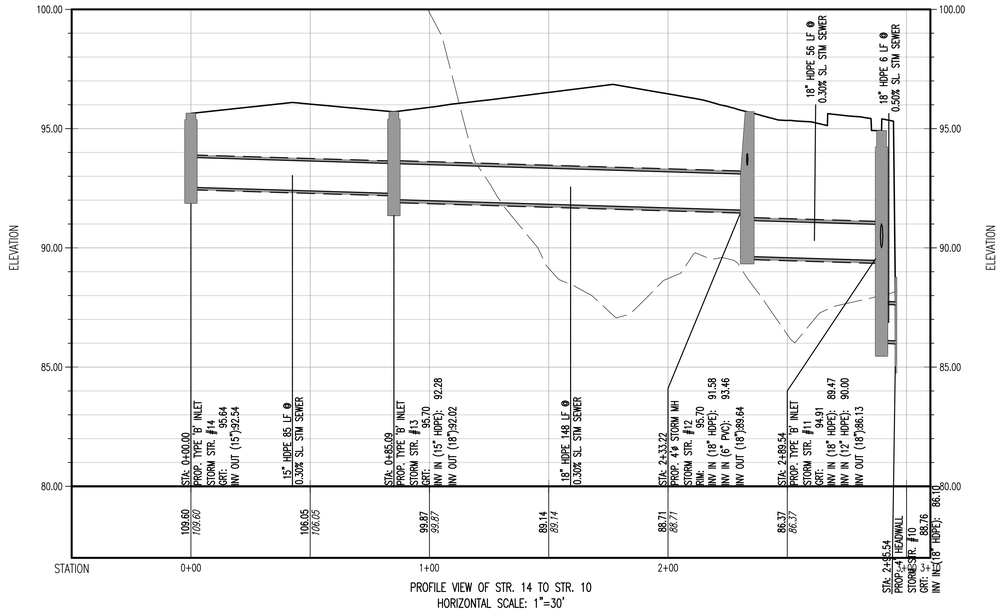

PROFILE VIEW OF STR. 14 TO STR. 10
HORIZONTAL SCALE: 1"=30'
VERTICAL SCALE: 1"=3'

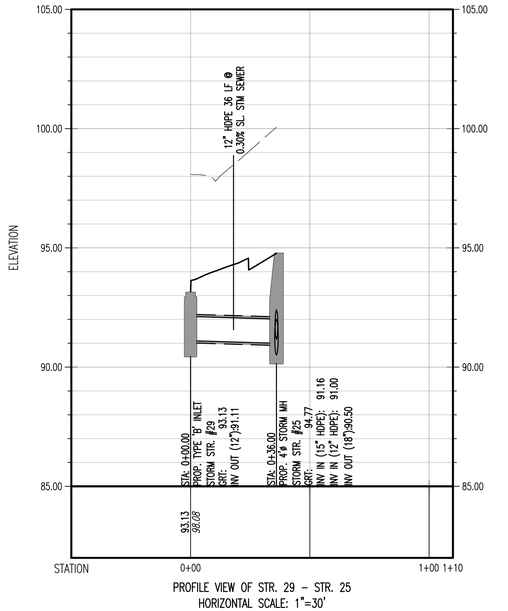

PROFILE VIEW OF STR. 29 – STR. 25
HORIZONTAL SCALE: 1"=30'
VERTICAL SCALE: 1"=3'

HORIZONTAL SCALE
−30 0 15 30 60 120
(IN FEET)
1 INCH = 30 FT.

VERTICAL SCALE
−3 0 1.5 3 6 12
(IN FEET)
1 INCH = 3 FT.

REV.	DATE	COMMENTS	BY
10	09/26/22	REVISED PER ENGINEERING COMMENTS	GL/JD
9	08/30/22	REVISED PER BOROUGH COMMENTS	JD
8	07/11/22	REVISED PER BOROUGH COMMENTS	GL
7	06/15/22	REVISED PER COUNTY COMMENTS	GL
6	05/02/22	REVISED PER BOROUGH & SCD COMMENTS	GL
5	03/16/22	NEW REV PER BOROUGH COMMENTS	JD
4	02/01/22	REVISED PER SCD COMMENTS	JD
3	12/20/21	REVISED PER UPDATED LAYOUT	MS
2	09/10/21	REVISED PER SCD & COUNTY COMMENTS	GL
1	07/29/21	REVISED PER SCD & COUNTY COMMENTS	GL

THIS PLANS SET IS FOR PERMITTING PURPOSES ONLY AND MAY NOT BE USED FOR CONSTRUCTION

DRAWN BY: KHC | DESIGNED BY: KHC/DRL | CHECKED BY: DTS | CHECKED BY: —

PROJECT: **CSH OLD TAPPAN, LLC**
PROPOSED ASSISTED LIVING FACILITY
BLOCK 1606, LOT 3
244 OLD TAPPAN ROAD
BOROUGH OF OLD TAPPAN, BERGEN COUNTY, NEW JERSEY

811 Know what's below. Call before you dig.
PROTECT YOURSELF
ALL STATES REQUIRE NOTIFICATION OF EXCAVATORS, DESIGNERS, OR ANY PERSON PREPARING TO DISTURB THE EARTH'S SURFACE ANYWHERE IN ANY STATE
FOR STATE SPECIFIC DIRECT PHONE NUMBERS VISIT: WWW.CALL811.COM

DYNAMIC ENGINEERING
LAND DEVELOPMENT CONSULTING • PERMITTING
GEOTECHNICAL • ENVIRONMENTAL
TRAFFIC • SURVEY • PLANNING & ZONING
245 Main Street, Suite 110
Chester, NJ 07930
T: 908.879.9229 | F: 908.879.0222
Offices conveniently located at:
Lake Como, New Jersey • T: 732.974.0198
Chester, New Jersey • T: 908.879.9229
Neptune, New Jersey • T: 973.733.7220
Toms River, New Jersey • T: 732.974.0198
Newtown, Pennsylvania • T: 267.685.0276
Philadelphia, Pennsylvania • T: 215.233.4888
Aston, Texas • T: 972.334.2100
Houston, Texas • T: 281.799.4400
Austin, Texas • T: 512.246.8942
Delray Beach, Florida • T: 561.921.8370
www.dynamicec.com

DANIEL T. SEHNAL
PROFESSIONAL ENGINEER
NEW JERSEY LICENSE No. 53572

JOSEPH G. JAWORSKI
PROFESSIONAL ENGINEER
NEW JERSEY LICENSE No. 36618

TITLE: **UTILITY PROFILES**

SCALE: (H) 1"=30' (V) 1"=3' | DATE: 05/18/2021
PROJECT No: 1423-99-006

SHEET No: 8 OF 20 | Rev. #: 10

COPYRIGHT © 2022 – DYNAMIC ENGINEERING CONSULTANTS, PC – ALL RIGHTS RESERVED

Plotted: 09/30/22 – 1:29 PM, By: jdemartinis
File: P:\DEGPC PROJECTS\1423 Capitol Seniors Housing\99-006 Old Tappan\Dwg\Site Plans\D1423990065P10.dwg, ----> 08 UTILITY PROFILES